EXHIBIT "B" - HOTEL
N.T.S.

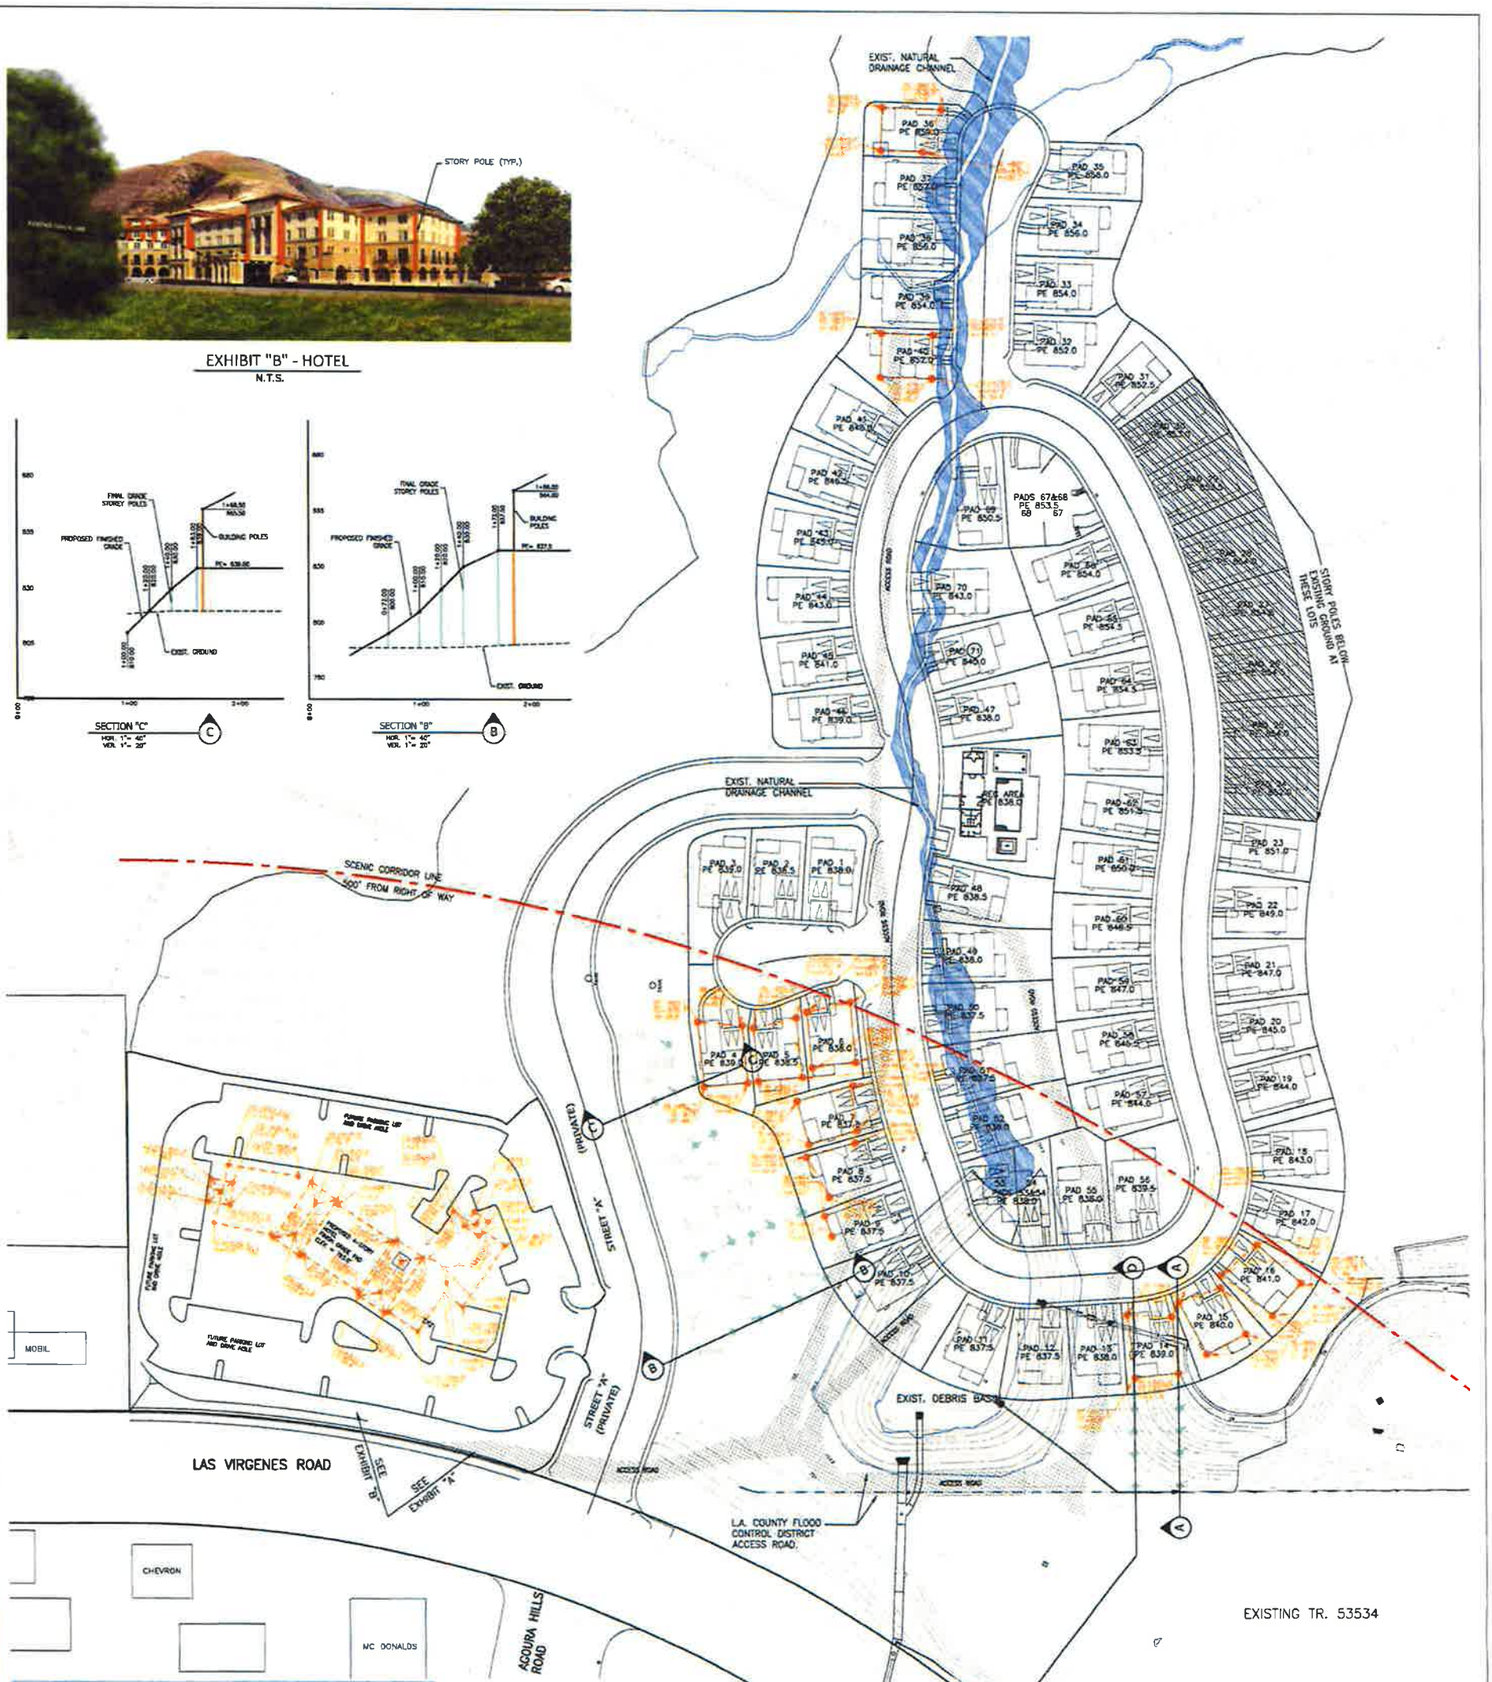

EXHIBIT "A" - RESIDENTIAL
N.T.S.

STORY POLE DETAIL

TOP OF POLE AT FINISHED GRADE OF SLOPE
GREEN RIBBON FROM POLE TO POLE TO SHOW FINISH GRADE

TOP OF POLE AT ROOF ELEVATION OF BUILDING.
BUILDING ROOF LINE.

TALLEST POLE (BLACK BANDS TO BE MARKED AT 1' INTERVALS)

NOTE: HEIGHT OF EACH POLE TO BE CLEARLY MARKED AT BASE OF POLE

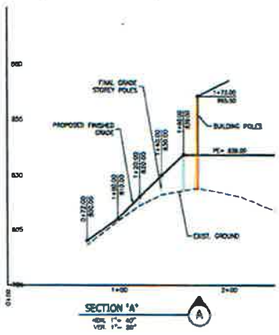

STORY POLE EXHIBIT

SCALE: 1" = 40'

PLAN PREPARED BY:
UNITED CIVIL
30101 AGOURA R
AGOURA HILLS, C
TEL: (818) 707-
FAX: (818) 707-

Exhibit I

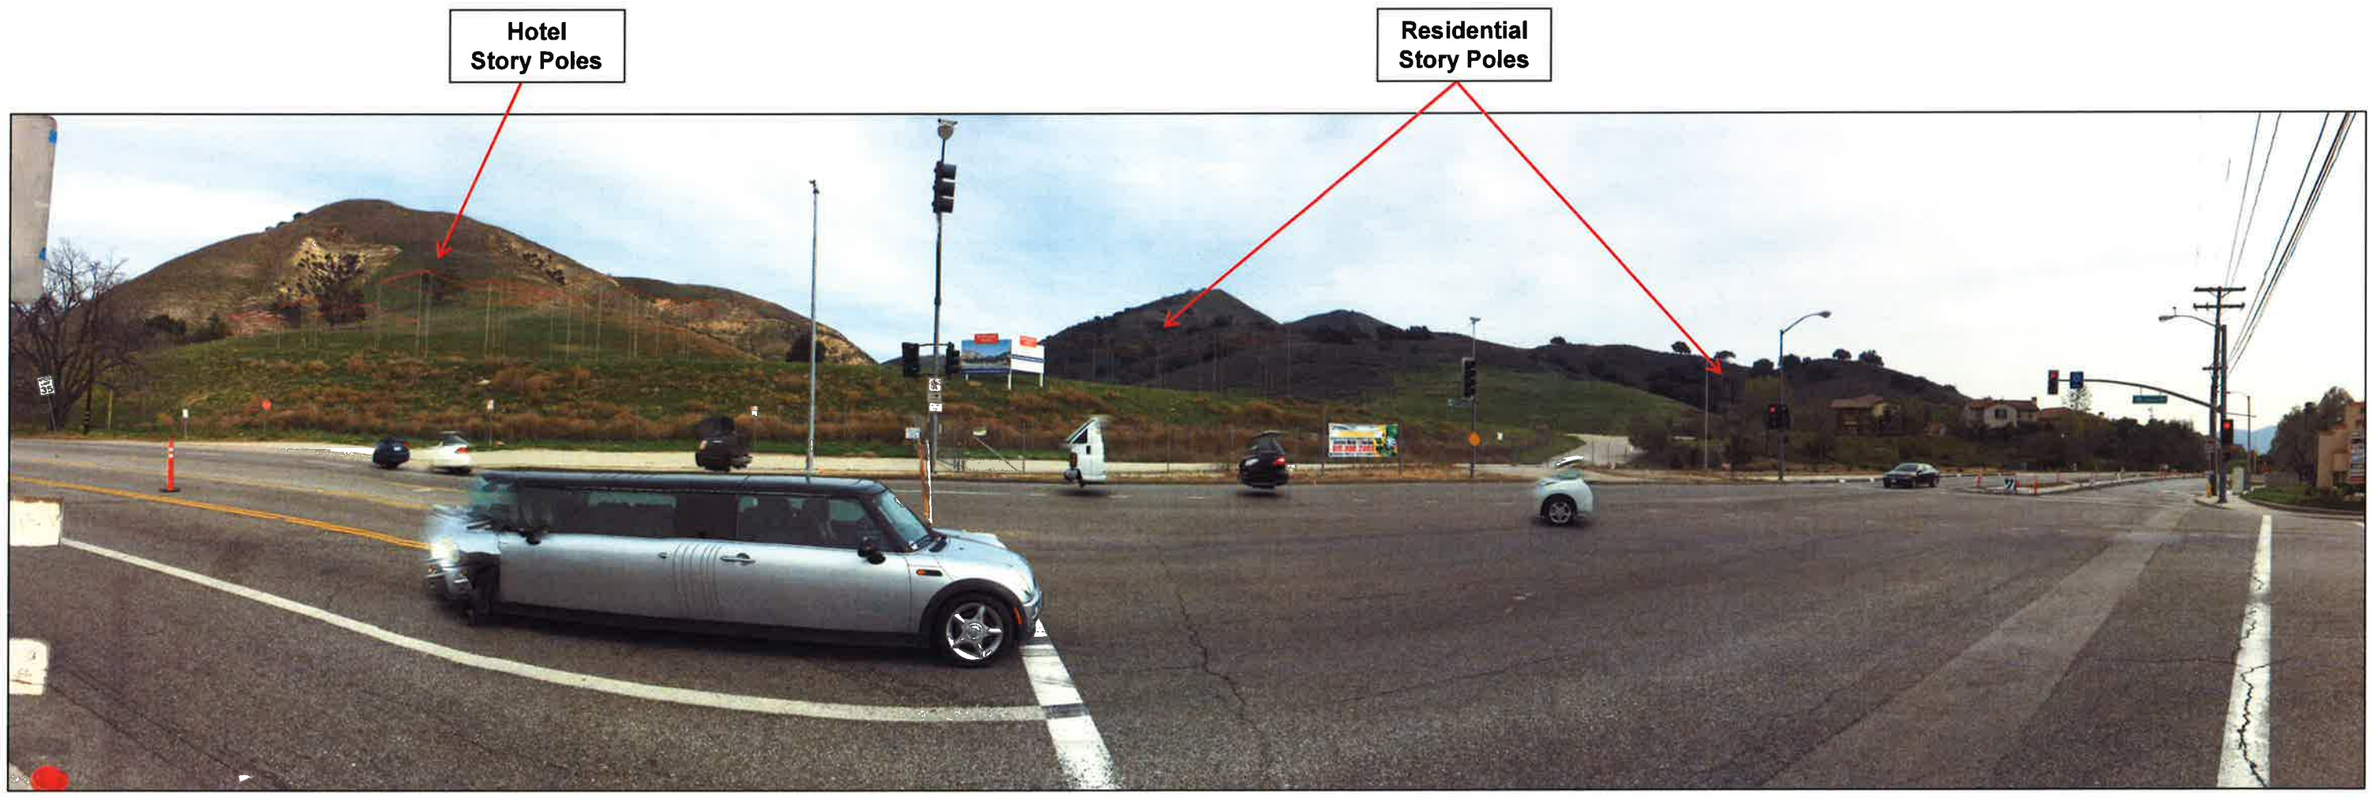
Hotel
Story Poles
Residential
Story Poles