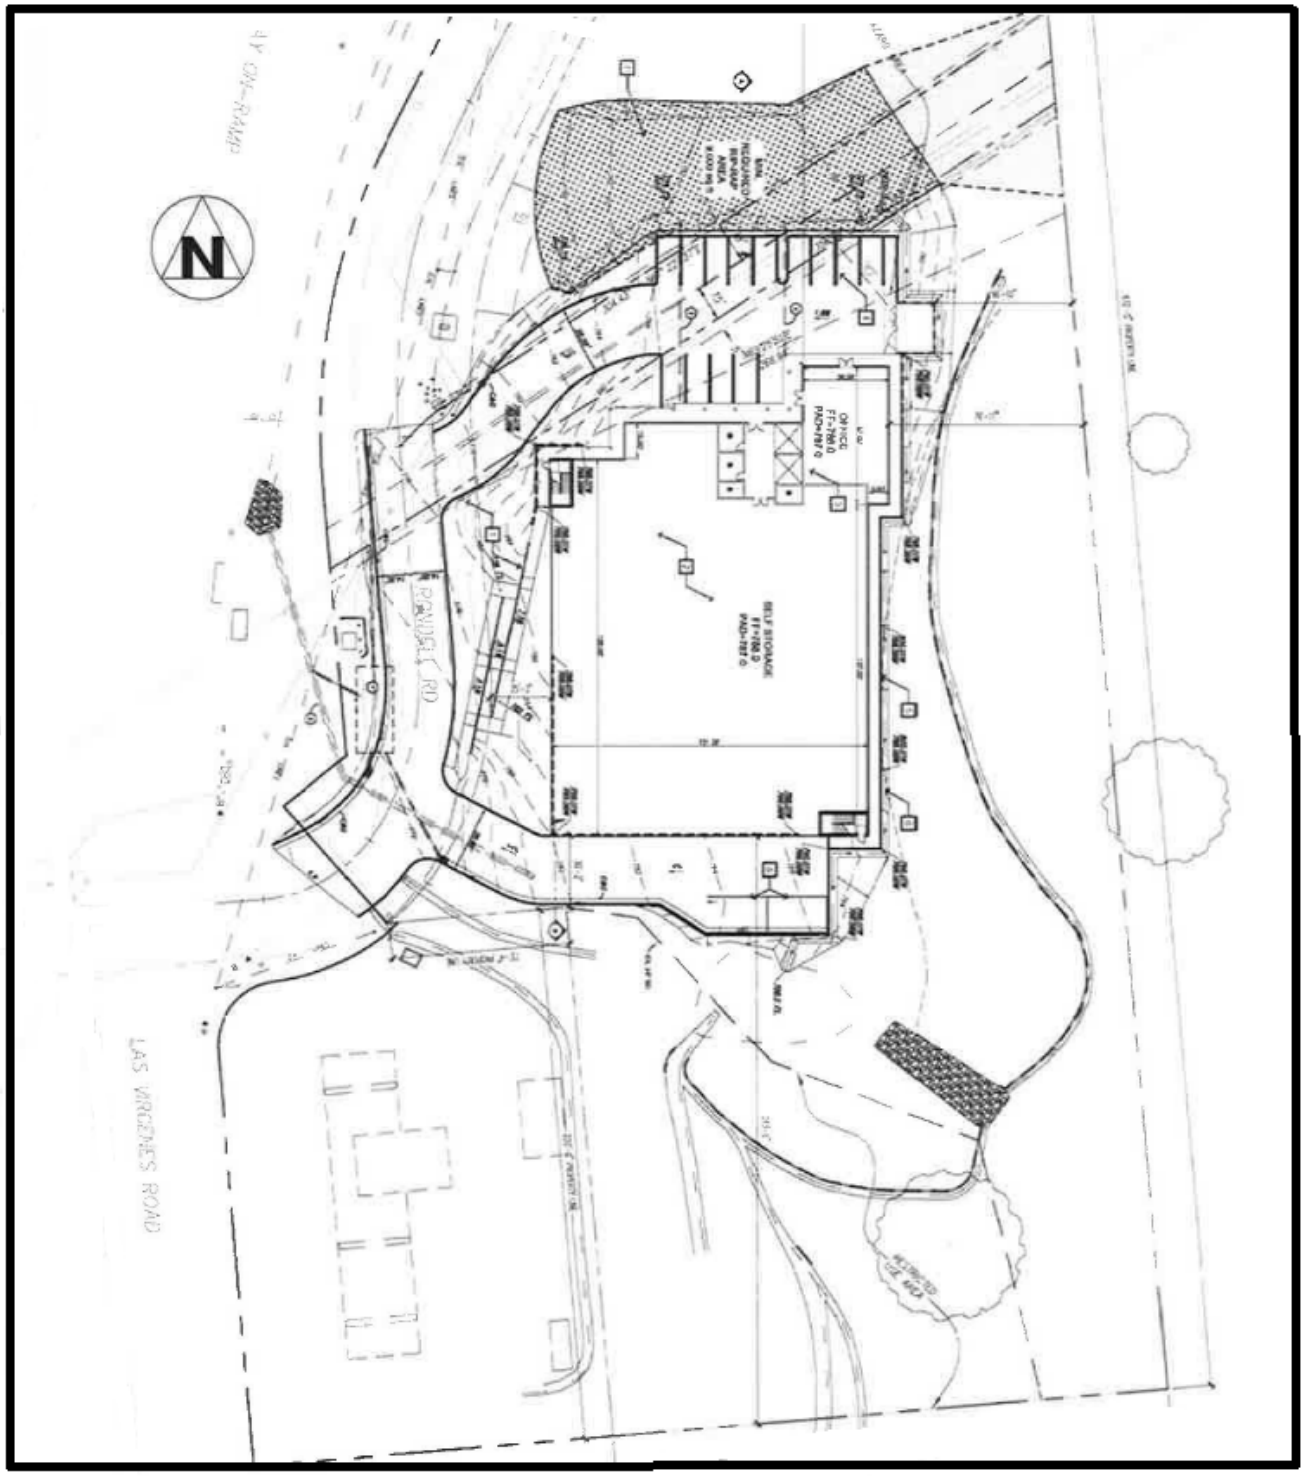

EXHIBIT B – PROJECT SITE PLAN