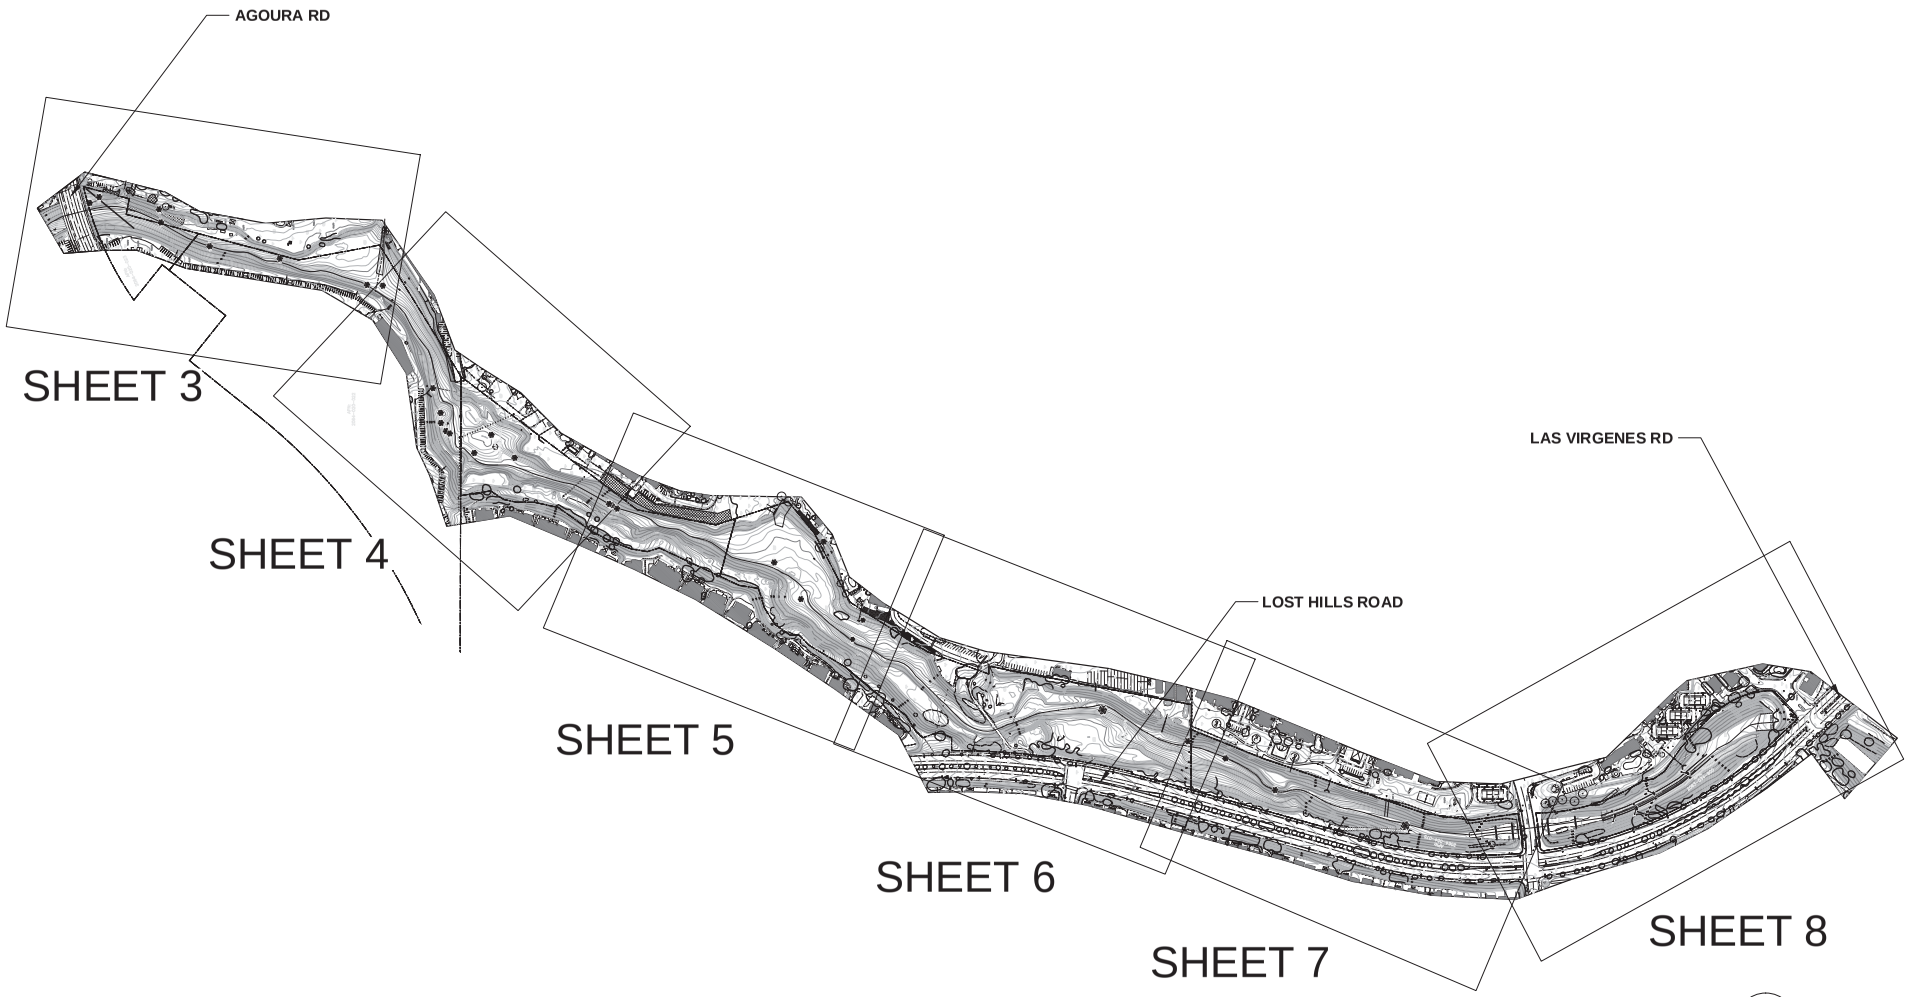

0 225 450 900 Feet

*** NOT FOR CONSTRUCTION**

REVISIONS	DATE

APPROVED
design:
operations:

QUESTA ENGINEERING CORP.

scale: 1" = 250'
drawn: MM
checked: ___
date: 11-24-15

VEGETATION MANAGEMENT & DEMO OVERVIEW
LAS VIRGENES CREEK RESTORATION PROJECT PHASE 2
CALABASAS, CA

PROJECT NO.1500058
CONTRACT NO.

SHEET NO. 2
OF : TBD

P:\2015\1500058_Las_Virgenes_Trail_Design\CAD\1500058_VEG MANAGEMENT EXHIBIT.dwg 3-15-16 02:19:48 PM mundo

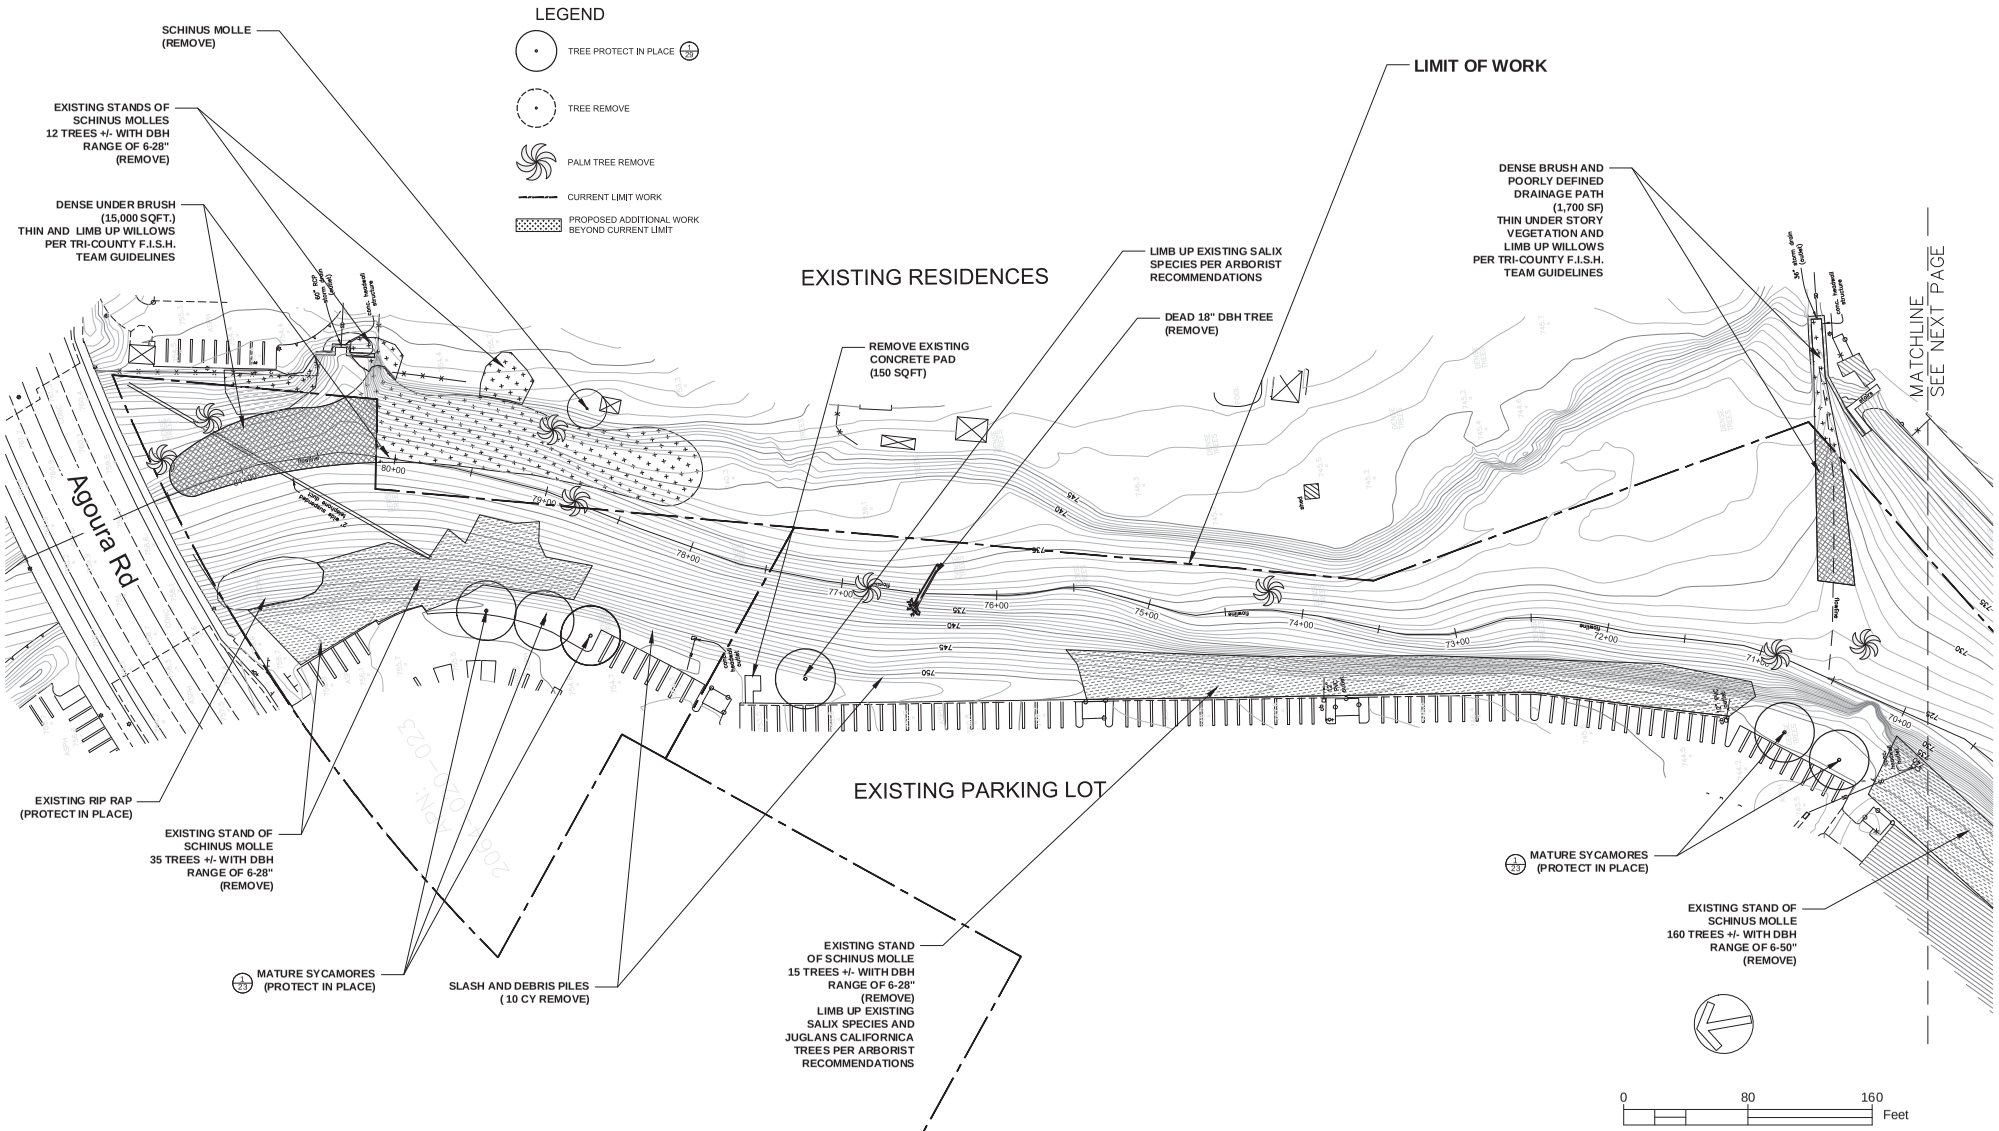

*** NOT FOR CONSTRUCTION**

REVISIONS	DATE

APPROVED
design:
operations:

QUESTA ENGINEERING CORP.

scale: 1" = 40'
drawn: MM
checked: ___
date: 11-24-2015

VEG MANAGEMENT, DEBRIS REMOVAL AND DEMO

LAS VIRGENES CREEK RESTORATION PROJECT PHASE 2
CALABASAS, CA

PROJECT NO.1500058
CONTRACT NO.

SHEET NO. 3
OF : TBD

P:\2015\1500058_Las_Virgenes_Trail_Design\CAD\1500058_VEG MANAGEMENT EXHIBIT.dwg 3-15-16 02:19:55 PM mundo

LEGEND

- TREE PROTECT IN PLACE
- TREE REMOVE
- PALM TREE REMOVE
- CURRENT LIMIT WORK
- PROPOSED ADDITIONAL WORK BEYOND CURRENT LIMIT

LIMIT OF WORK

EXISTING PARKING LOT

EMERGING TREE OF HEAVEN STAND. 10 TREES +/- WITH DBH RANGE OF 3-8". (REMOVE)

SCHINUS MOLLE (REMOVE)

ORDINARY HIGH WATER

EXISTING EUCAPLYPTUS GLOBULUS GROVE. 50 TREES +/- WITH DBH RANGE OF 8-50". (REMOVE)

FALLEN 18" DIAMETER TREE THROTTLING FLOW DOWN STREAM (REMOVE)

CATTAILS OBSTRUCTING FLOW REMOVE PER TRI-COUNTY F.I.S.H. TEAM GUIDELINES (600 SF)

SCHINUS MOLLE (REMOVE)

MOW CLEAR AND GRUB EXISTING BRUSH

SCHINUS MOLLE (REMOVE)

MATURE SYCAMORES (PROTECT IN PLACE)

EXISTING SCHINUS MOLLE STAND.160 TREES +/- WITH DBH RANGE OF 6-50" (REMOVE)

PINUS CANARIENSIS (REMOVE)

EUCALYPTUS GLOBULUS (REMOVE)

EXISTING RESIDENCES

SCHINUS MOLLE STAND 6 TREES +/- WITH DBH RANGING FROM 6-30" (REMOVE)

EXISTING PARKING LOT

MATCHLINE SEE PREVIOUS PAGE

MATCHLINE SEE NEXT PAGE

APN: 2064-020-022

0 80 160 Feet

P:\2015\1500058_Los_Virgenes_Trail_Design\CAD\1500058_VEG MANAGEMENT EXHIBIT.dwg 3-15-16 02:20:00 PM mundo

*** NOT FOR CONSTRUCTION**

REVISIONS	DATE
△	
△	
△	
△	
△	

APPROVED
design:
operations:

QUESTA ENGINEERING CORP.

scale: 1" = 40'
drawn: MM
checked: ___
date: 11-24-2015

VEG MANAGEMENT, DEBRIS REMOVAL AND DEMO
LAS VIRGENES CREEK RESTORATION PROJECT PHASE 2
CALABASAS, CA

PROJECT NO.1500058

CONTRACT NO.

SHEET NO. 4
OF : TBD

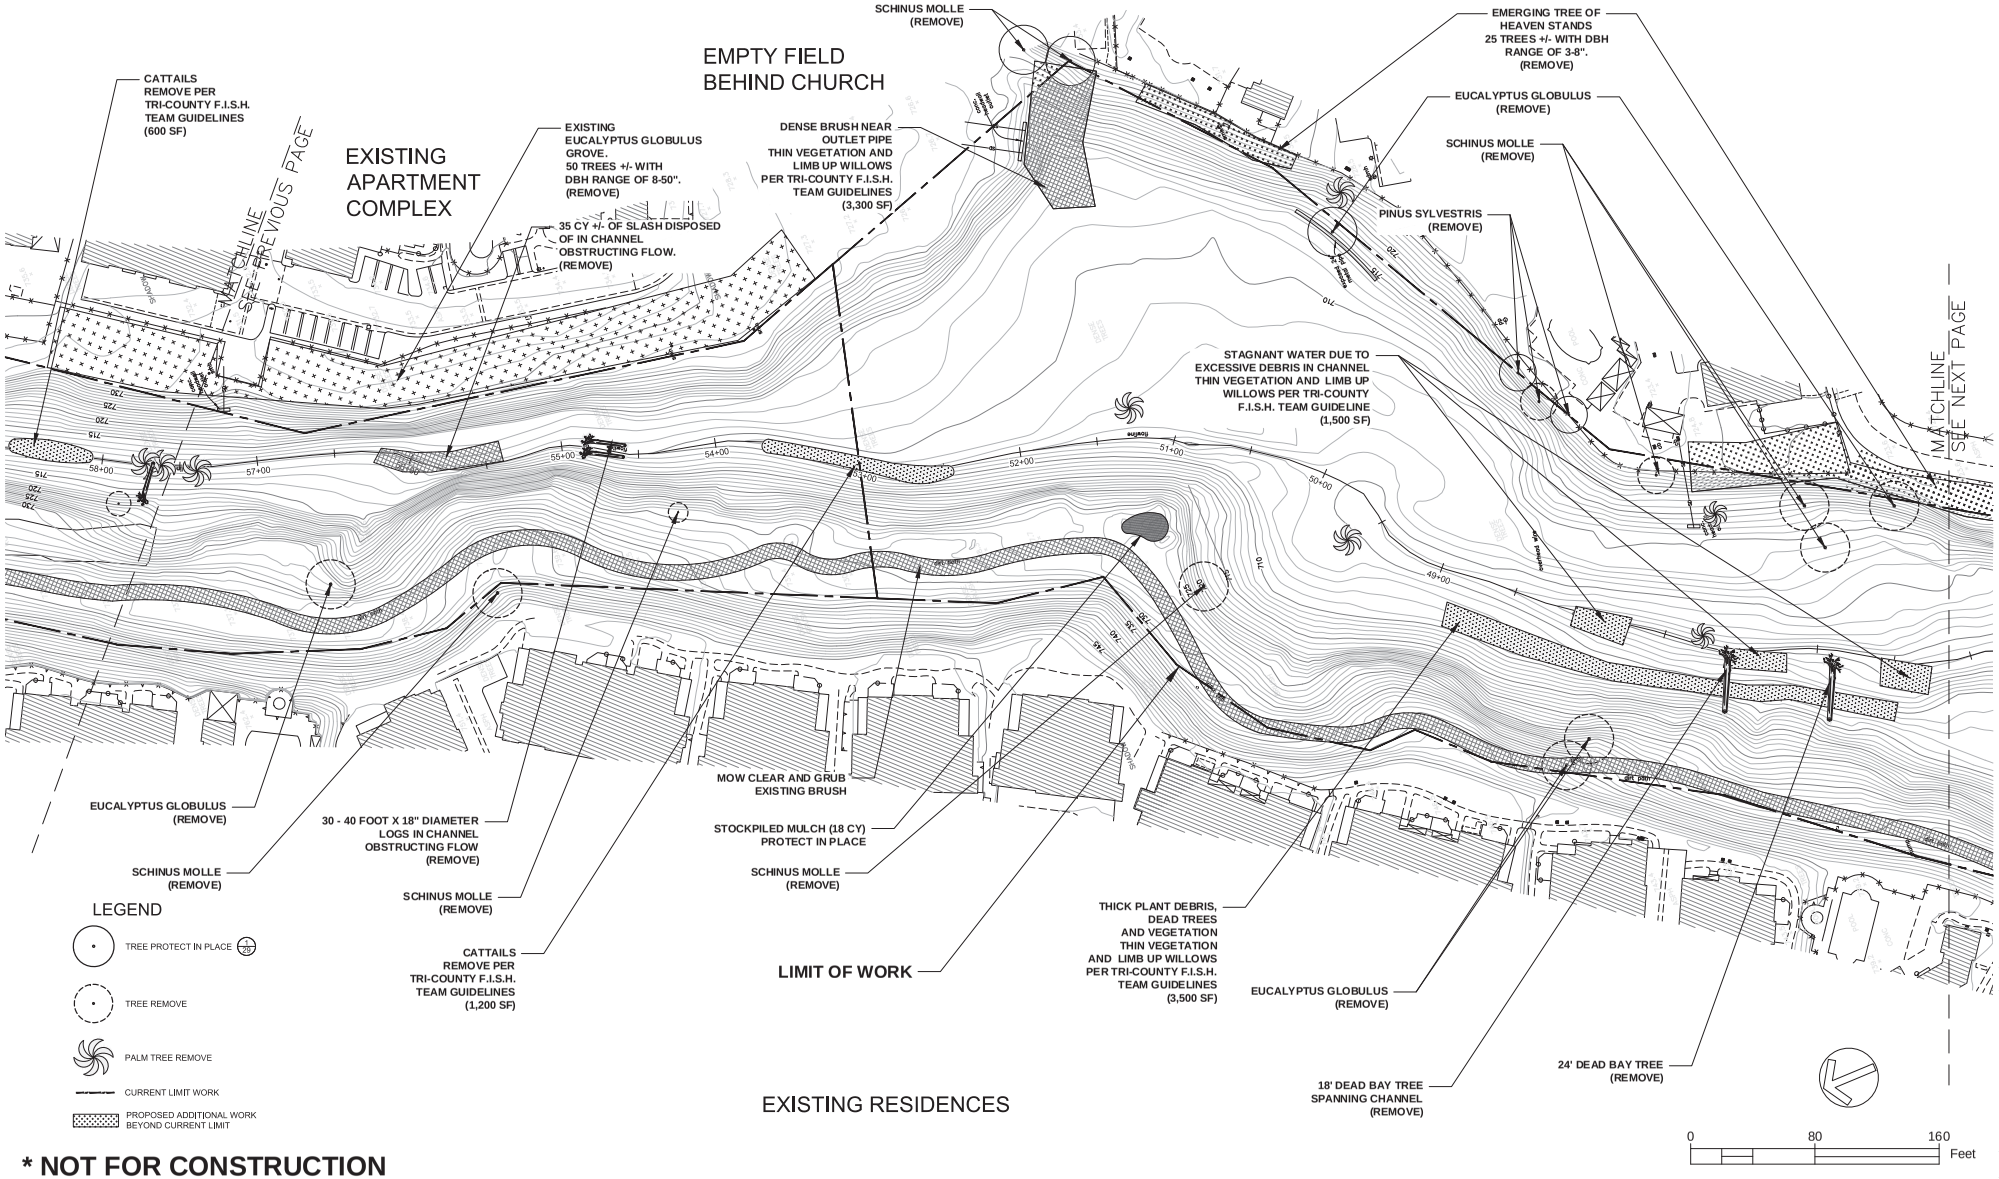

*** NOT FOR CONSTRUCTION**

REVISIONS	DATE

APPROVED
design:
operations:

QUESTA ENGINEERING CORP.

scale: 1" = 40'
drawn: MM
checked: __
date: 11-24-2015

VEG MANAGEMENT, DEBRIS REMOVAL AND DEMO

LAS VIRGENES CREEK RESTORATION PROJECT PHASE 2
CALABASAS, CA

PROJECT NO.1500058
CONTRACT NO.

SHEET NO. 5
OF : TBD

P:\2015\1500058_Los_Virgenes_Trail_Design\CAD\1500058_VEG MANAGEMENT EXHIBIT.dwg 3-15-16 02:20:06 PM mundo

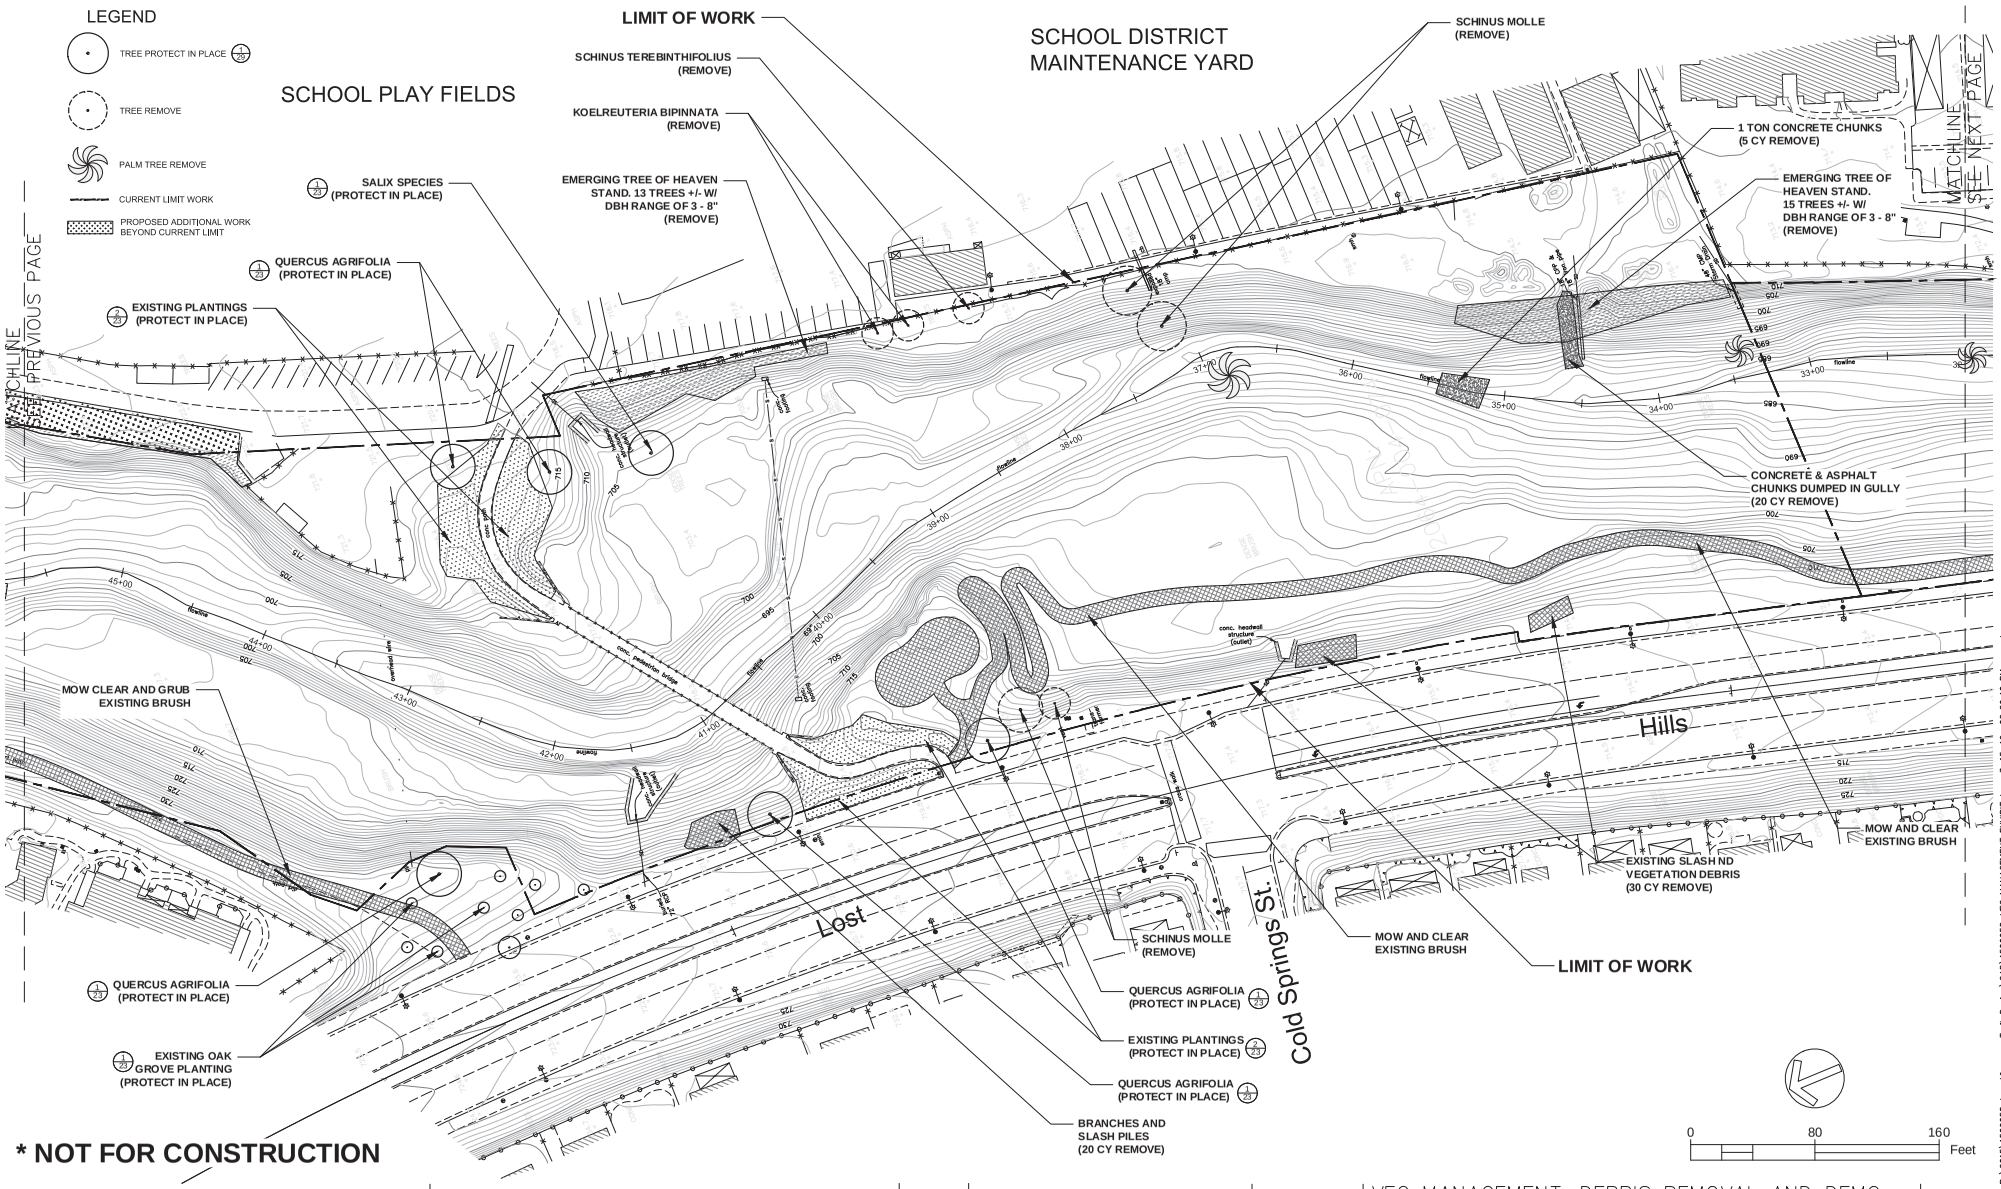

*** NOT FOR CONSTRUCTION**

P:\2015\1500058_Los_Virgenes_Trail_Design\CAD\1500058_VEG MANAGEMENT EXHIBIT.dwg 3-15-16 02:20:10 PM mundo

REVISIONS	DATE	APPROVED		scale: 1" = 40'	VEG MANAGEMENT, DEBRIS REMOVAL AND DEMO	SHEET NO.
		design:	QUESTA ENGINEERING CORP.	drawn: MM	LAS VIRGENES CREEK RESTORATION PROJECT PHASE 2	6
		operations:		checked: __	CALABASAS, CA	OF : TBD
				date: 11-24-2015	PROJECT NO.1500058	CONTRACT NO.

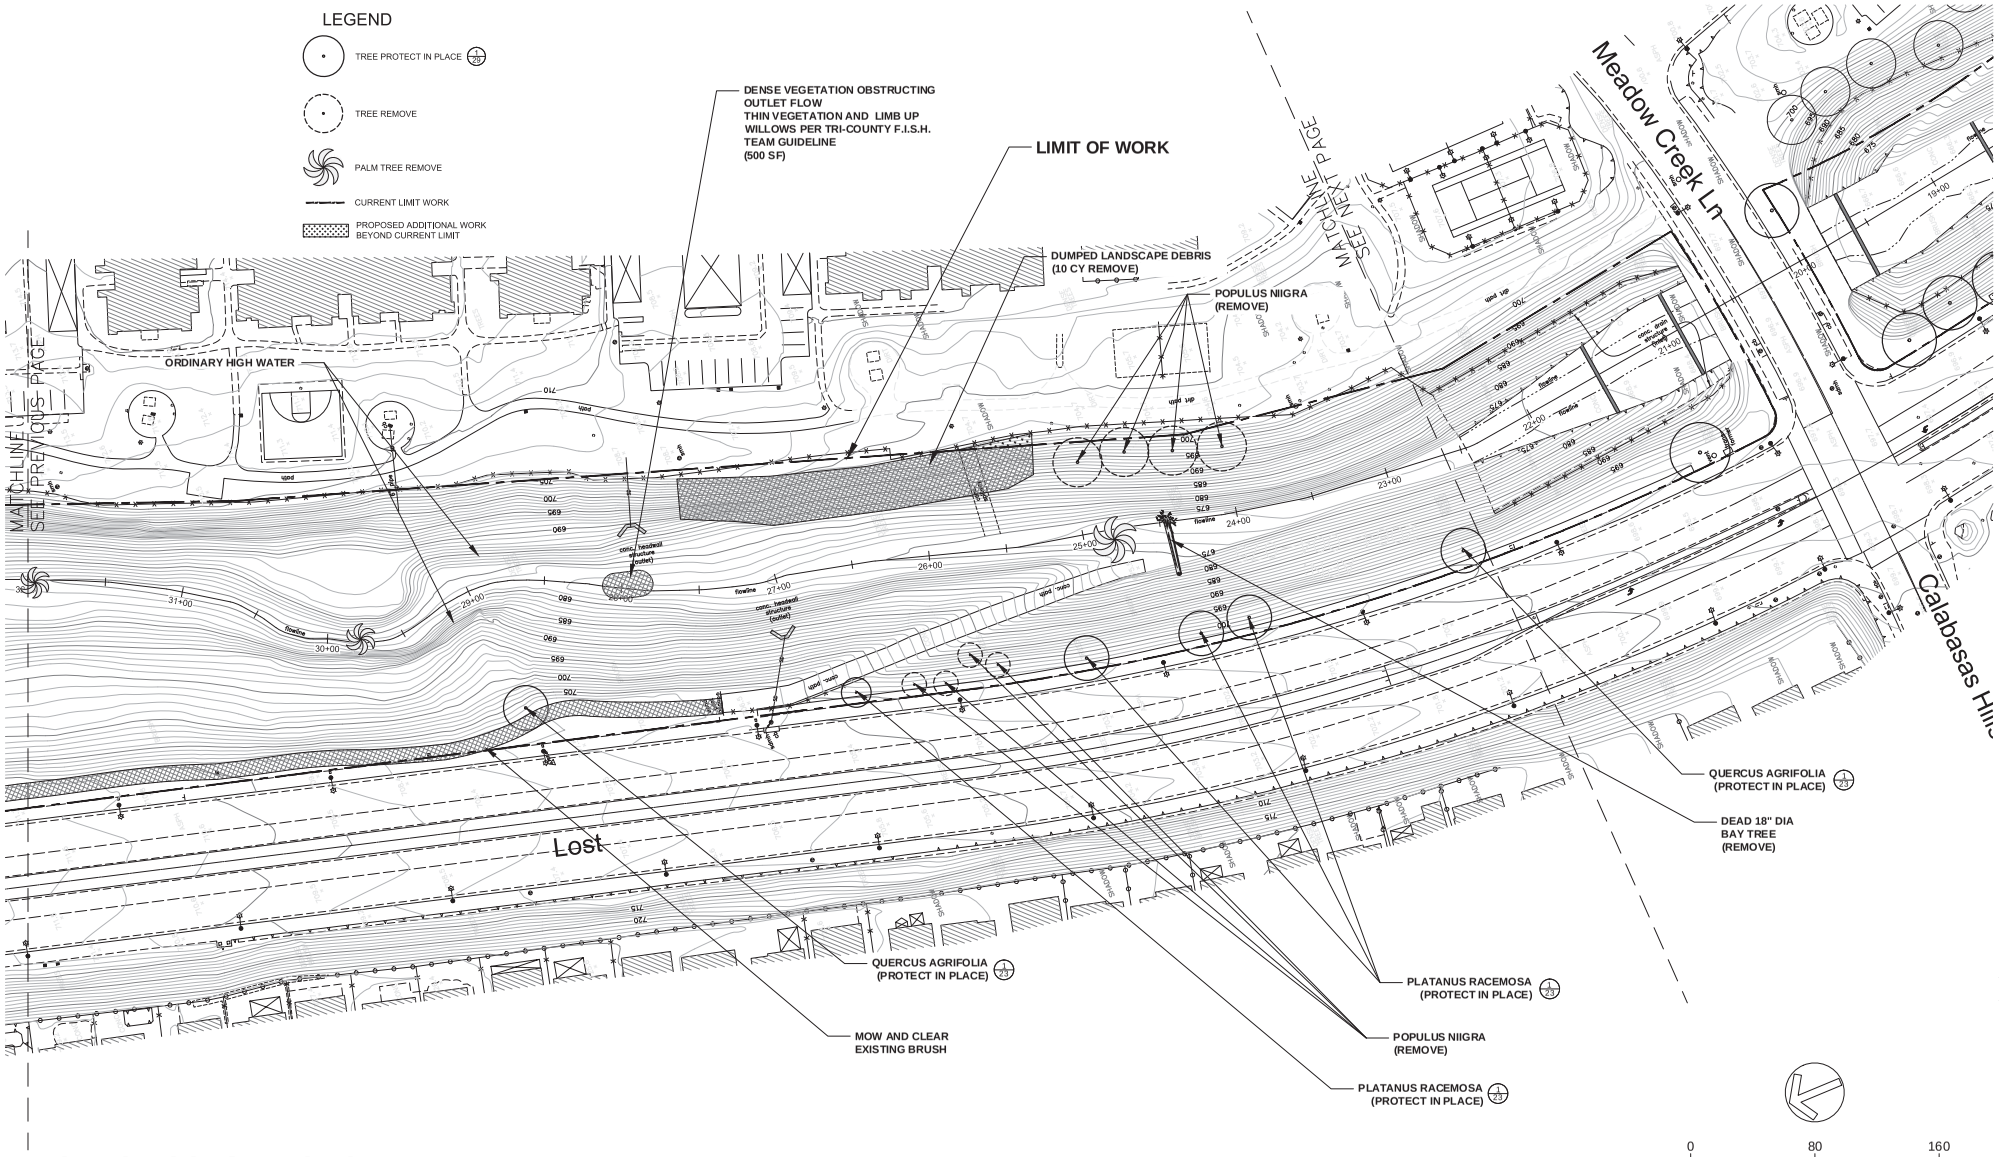

*** NOT FOR CONSTRUCTION**

REVISIONS	DATE
△	
△	
△	
△	
△	

APPROVED
design:
operations:

QUESTA ENGINEERING CORP.

scale: 1" = 40'
drawn: MM
checked: __
date: 11-24-2015

VEG MANAGEMENT, DEBRIS REMOVAL AND DEMO

LAS VIRGENES CREEK RESTORATION PROJECT PHASE 2
CALABASAS, CA

PROJECT NO.1500058
CONTRACT NO.

SHEET NO. 7
OF : TBD

P:\2015\1500058_Las_Virgenes_Trail_Design\CAD\1500058_VEG MANAGEMENT EXHIBIT.dwg 3-15-16 02:20:16 PM mundo

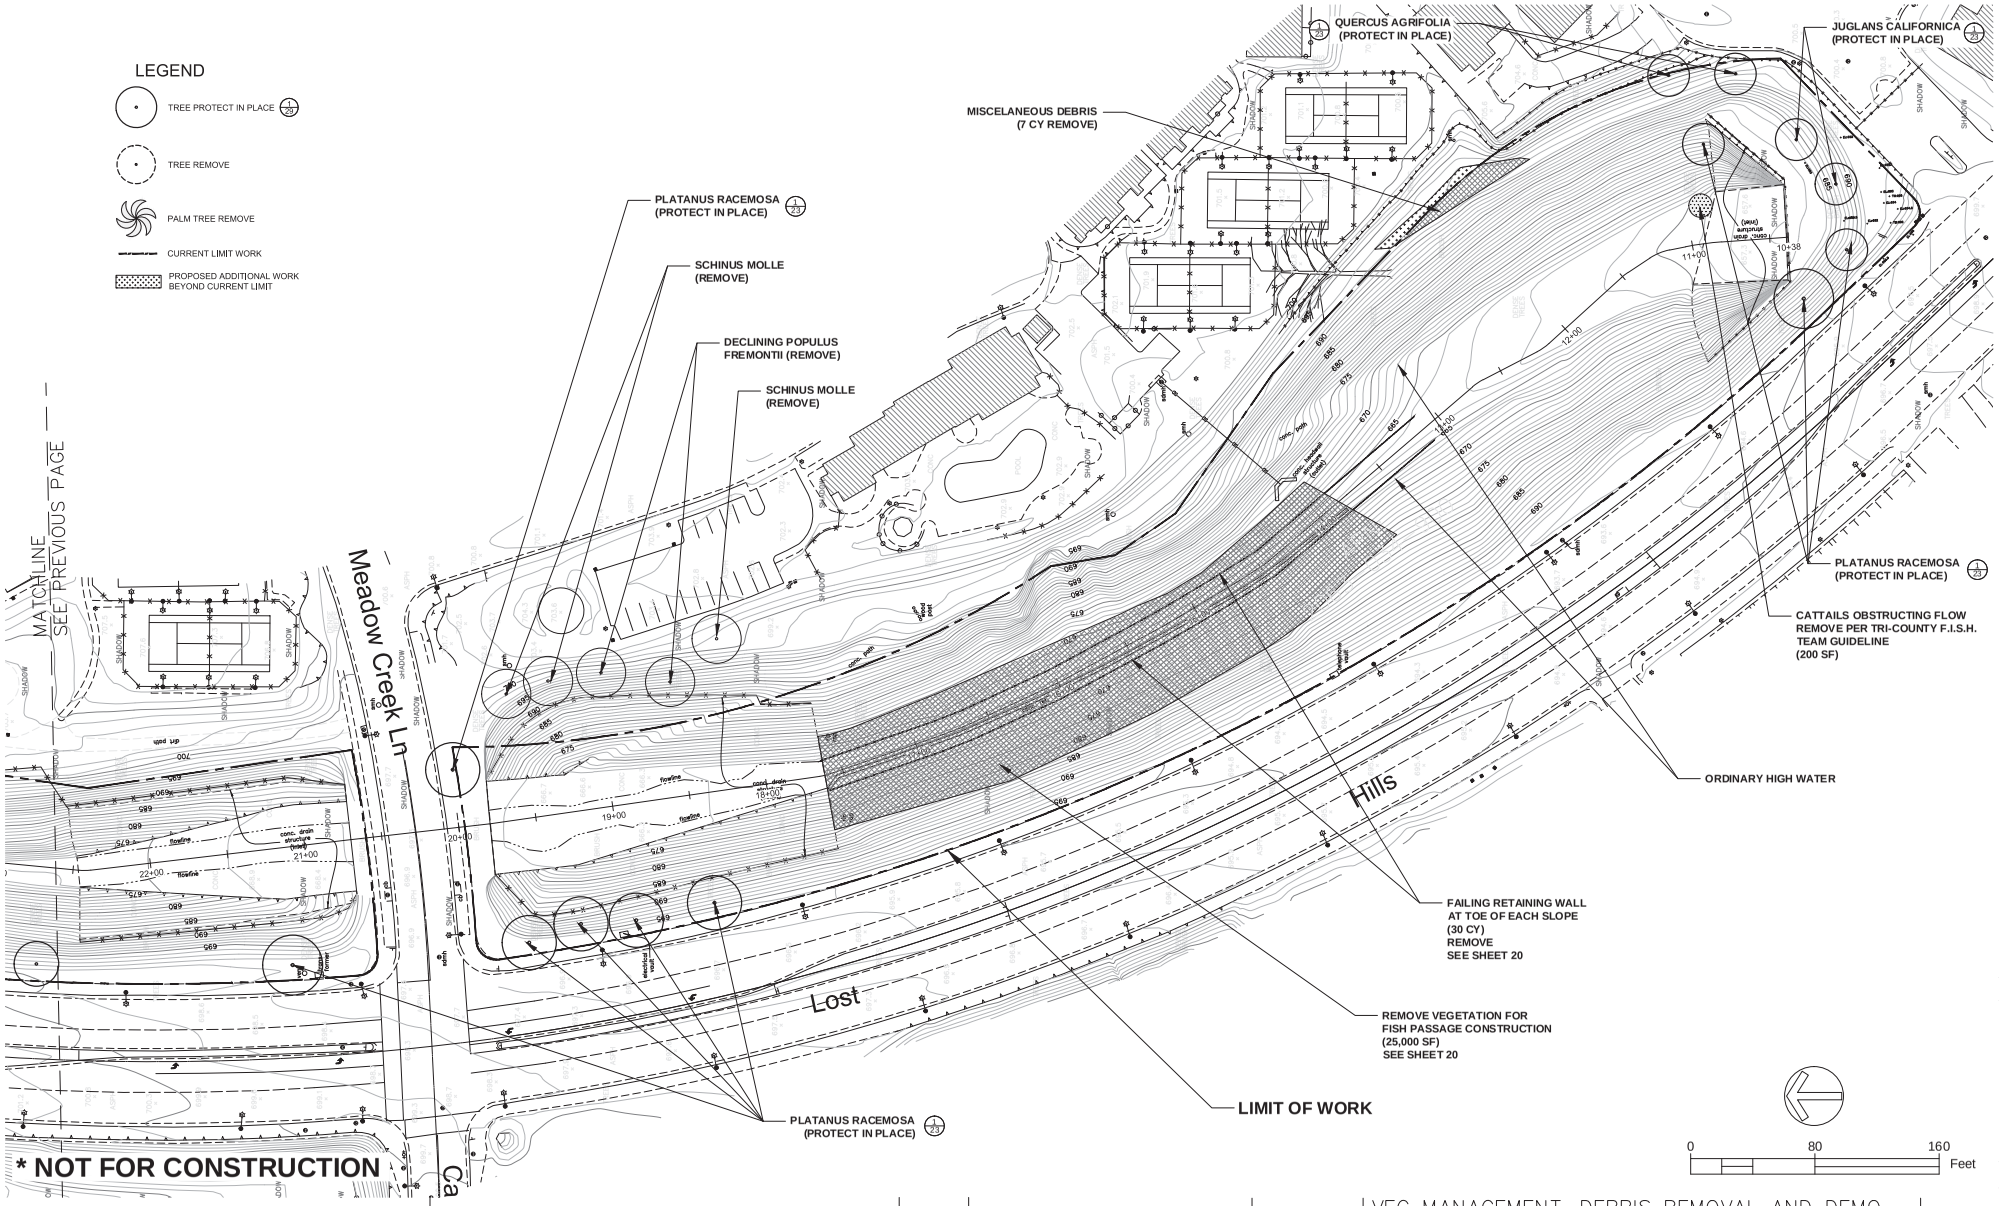

P:\2015\1500058_Los_Virgenes_Trail_Design\CAD\1500058_VEG MANAGEMENT EXHIBIT.dwg 3-15-16 02:20:20 PM mundo

REVISIONS	DATE

APPROVED
design:
operations:

QUESTA ENGINEERING CORP.

scale: 1" = 40'
drawn: MM
checked: __
date: 11-24-2015

VEG MANAGEMENT, DEBRIS REMOVAL AND DEMO

LAS VIRGENES CREEK RESTORATION PROJECT PHASE 2
CALABASAS, CA

PROJECT NO.1500058

CONTRACT NO.

SHEET NO. 8
OF : TBD