EXHIBIT E

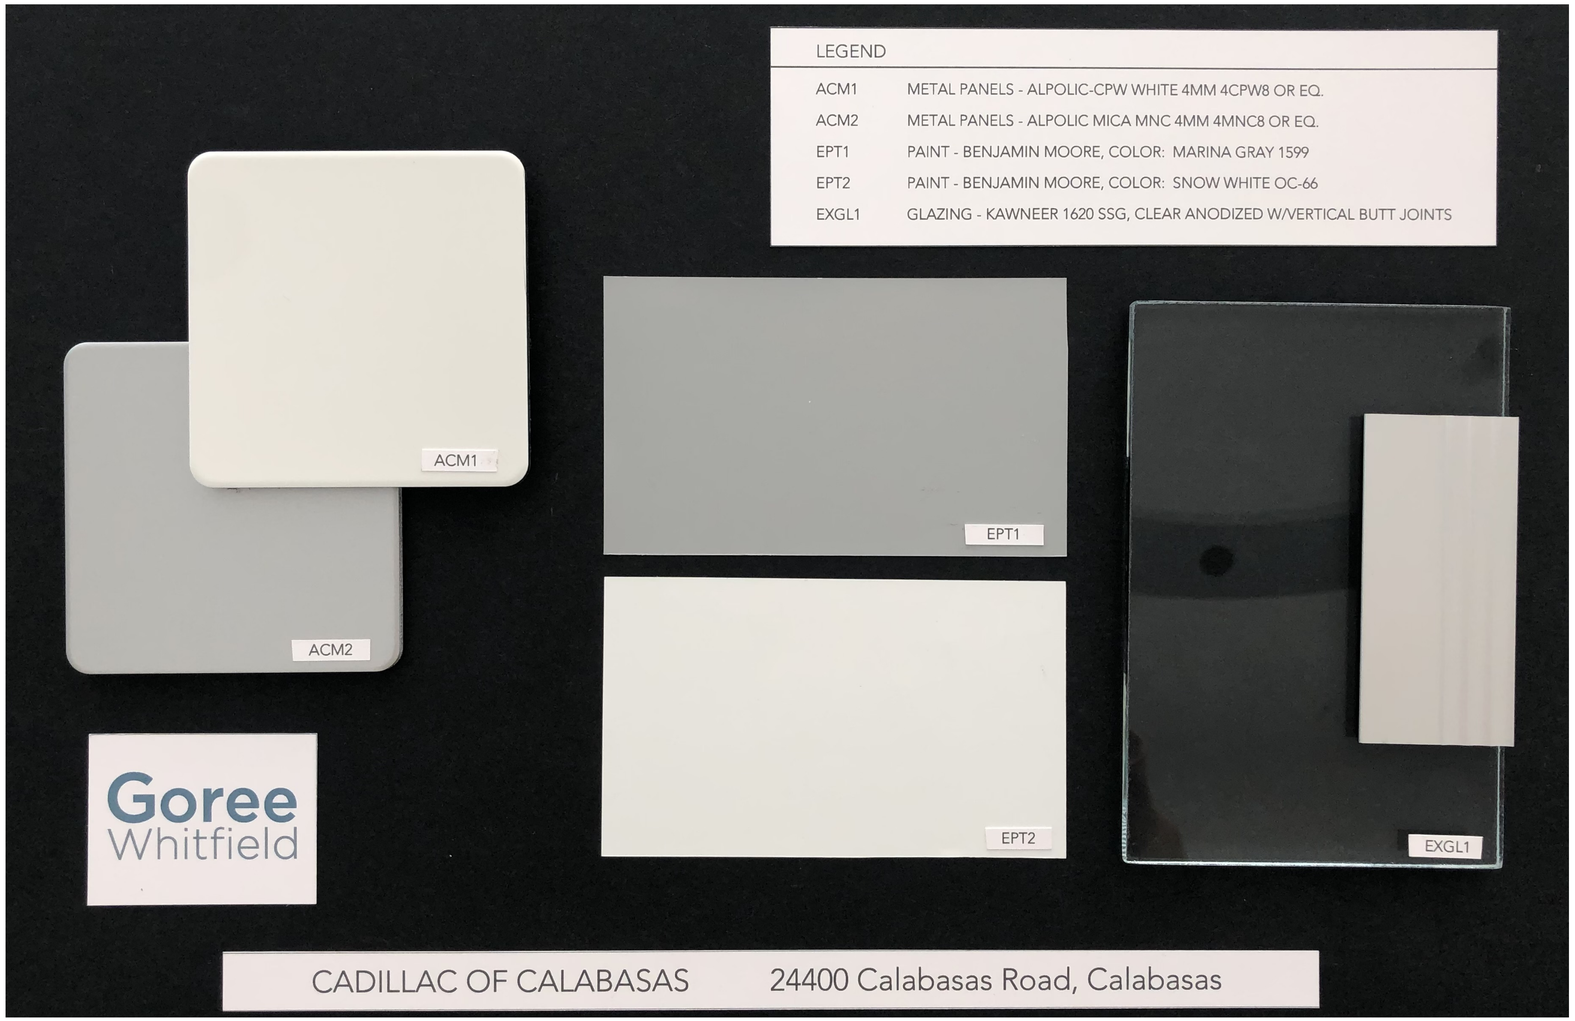

Δ	DATE	DESCRIPTION
	01.13.22	PLANNING SUBMITTAL
	02.14.22	PLANNING CORRECTIONS
	02.17.22	PLANNING REVISION
	03.09.22	PLANNING REVISIONS

Goree Whitfield
Interiors | Architecture | Brand
24691 Del Prado, Suite 201, Dana Point, CA 92629
Phone: 949.234.1950

PROJECT TITLE:

CADILLAC OF CALABASAS SHOWROOM T.I.

24400 CALABASAS RD., CALABASAS, CA.

SHEET TITLE:

COLOR AND MATERIAL BOARD

PROJECT NUMBER:

2019-0028

SCALE: 3/32" = 1'-0"

DRAWN BY: KL

PLOT DATE: 2020.01.30

SHEET NUMBER

A2.3